FAIRFIELD OHIO

STANDARD CONSTRUCTION DRAWINGS

Standard Pre-Cast Concrete Drywell

DATE: 05/04/2020	SCALE: NONE	FILE: 2020-004.DWG

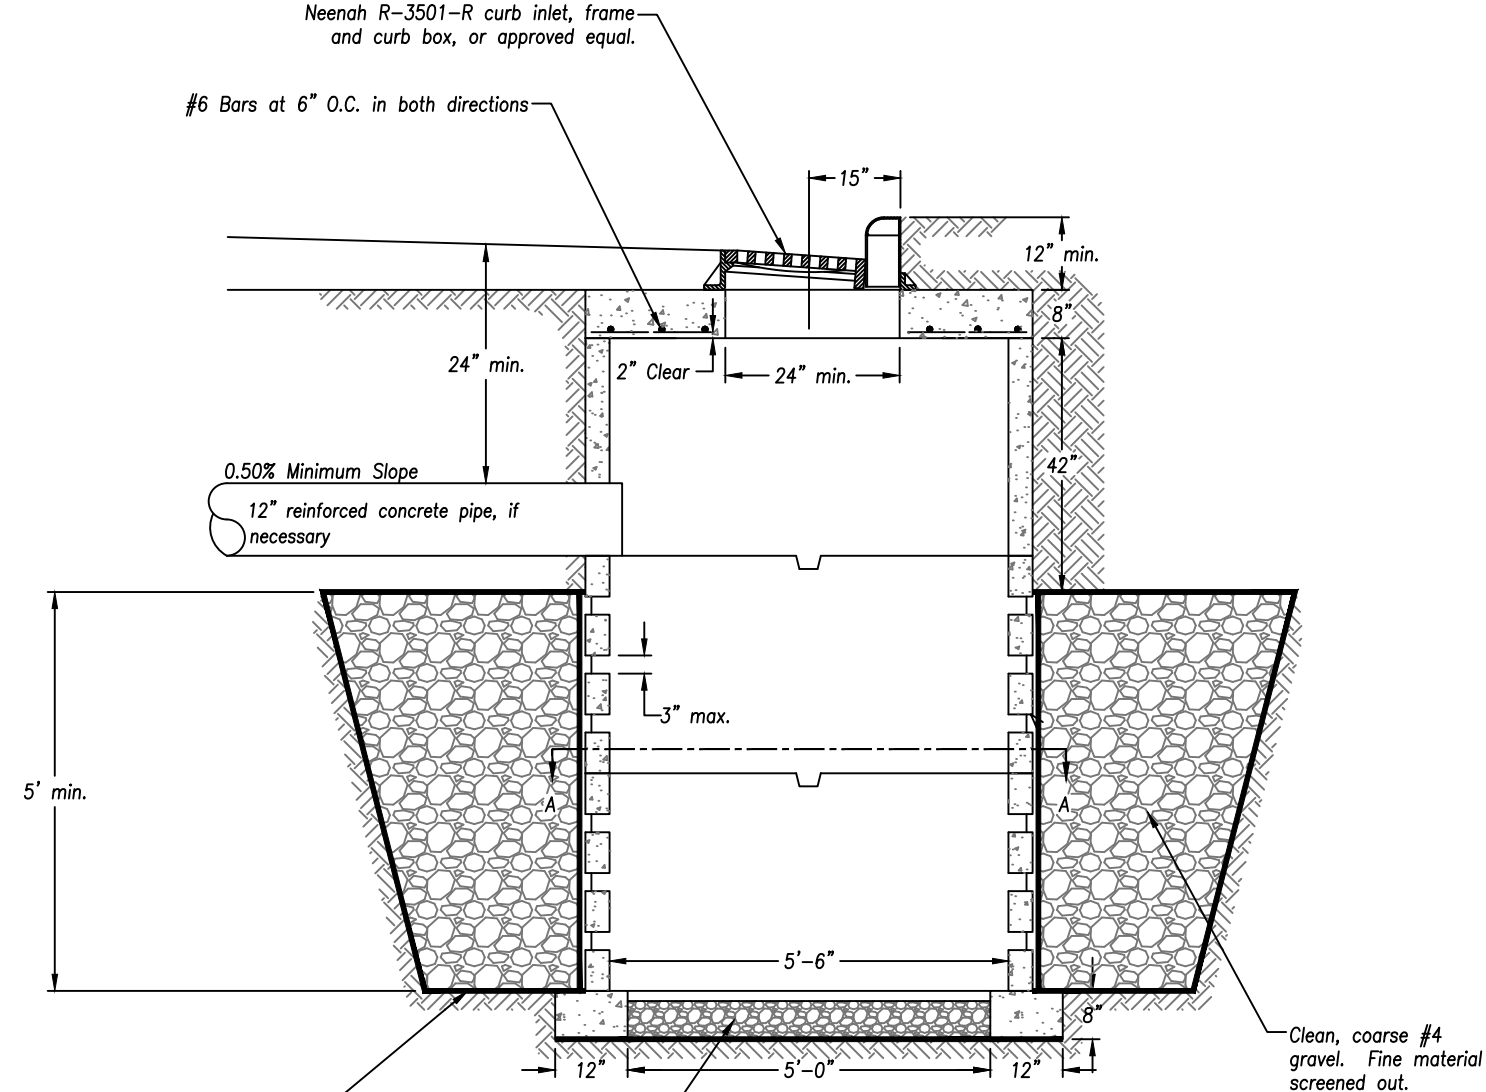

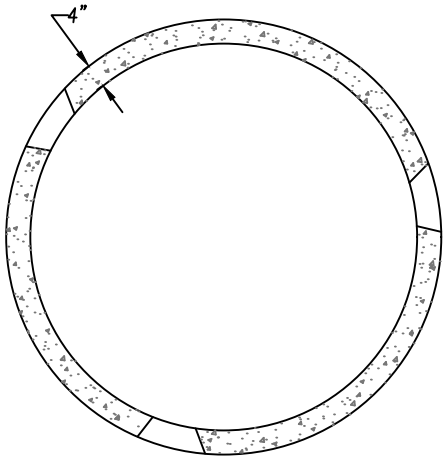

SECTION A-A

Notes:

1. If drywell does not reach gravel substrate, under cut until existing gravel substrate is reached. If no gravel is reached, backfill below drywell with washed gravel. Depth to be determined by Geotechnical Engineer.
2. 24" hole in top slab to be offset to allow for adjustments.
3. All construction debris, mortar, etc. shall be removed from the bottom of drywell.
4. Placement and compaction requirements as per ODOT Item 611.06.